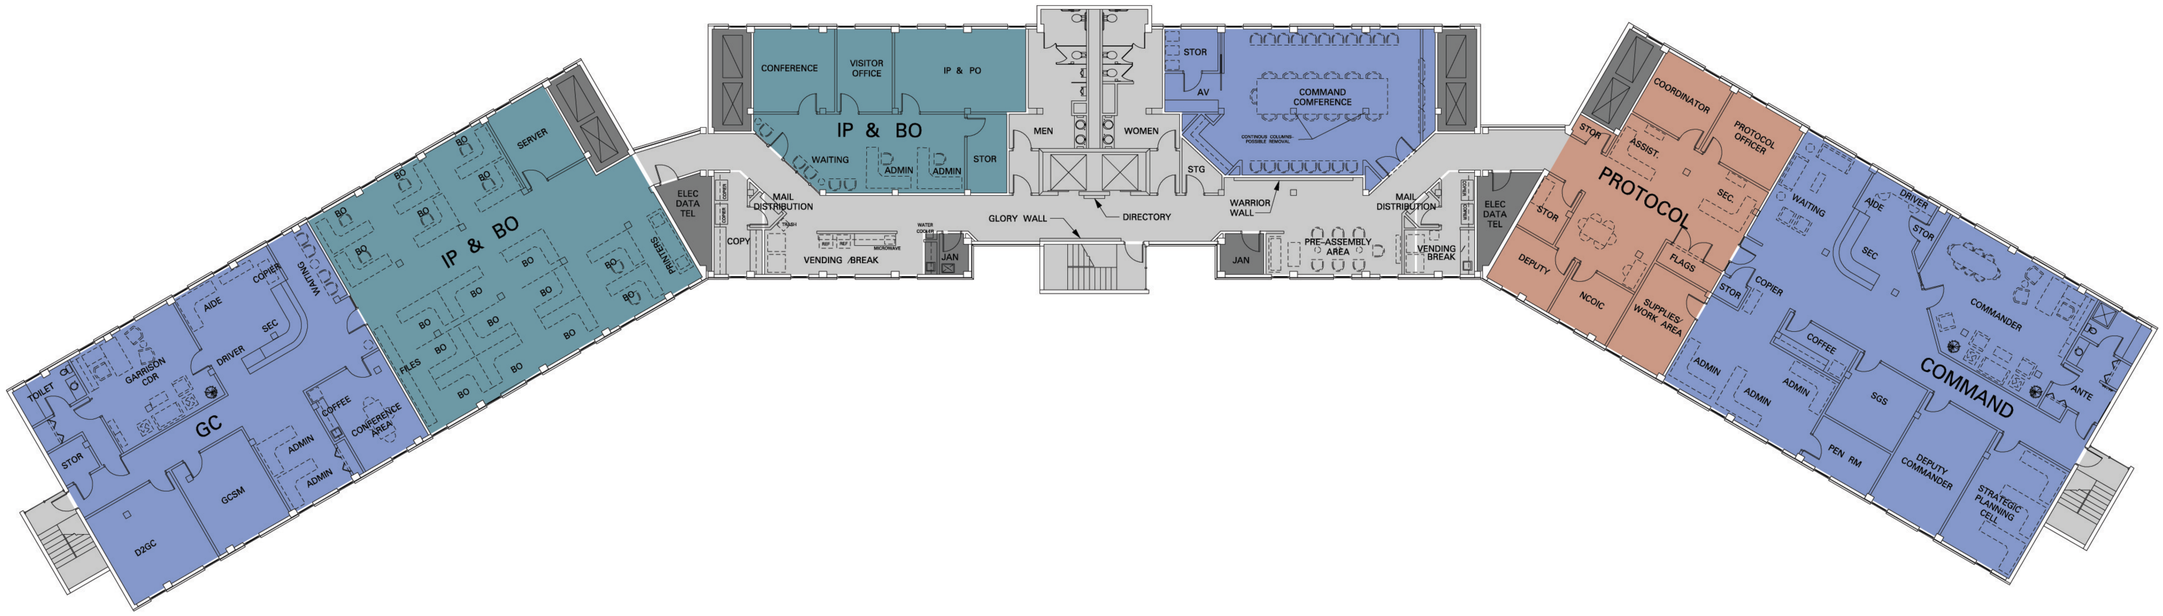

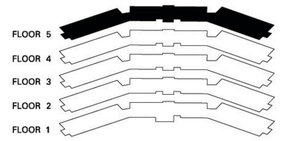

FIFTH FLOOR PLAN

SCALE: 1/16" = 1'

Remodel of

BUILDING 350

REVISIONS		
Date	Amendment #	Description
05-16-02 AM	#0010	REVISED SPACE PLAN

JOINT READINESS TRAINING CENTER
AND FORT POLK HEADQUARTERS
Fort Polk, Louisiana

05/17/02 01:28:02 PM
J:\19000S\19192A\AMENDMENT #10\Amendment #10A Deliverables\DRAWINGS\a-107revgj1b.dgn

DPW – FORT POLK REVISION APRIL 2002