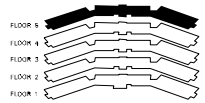

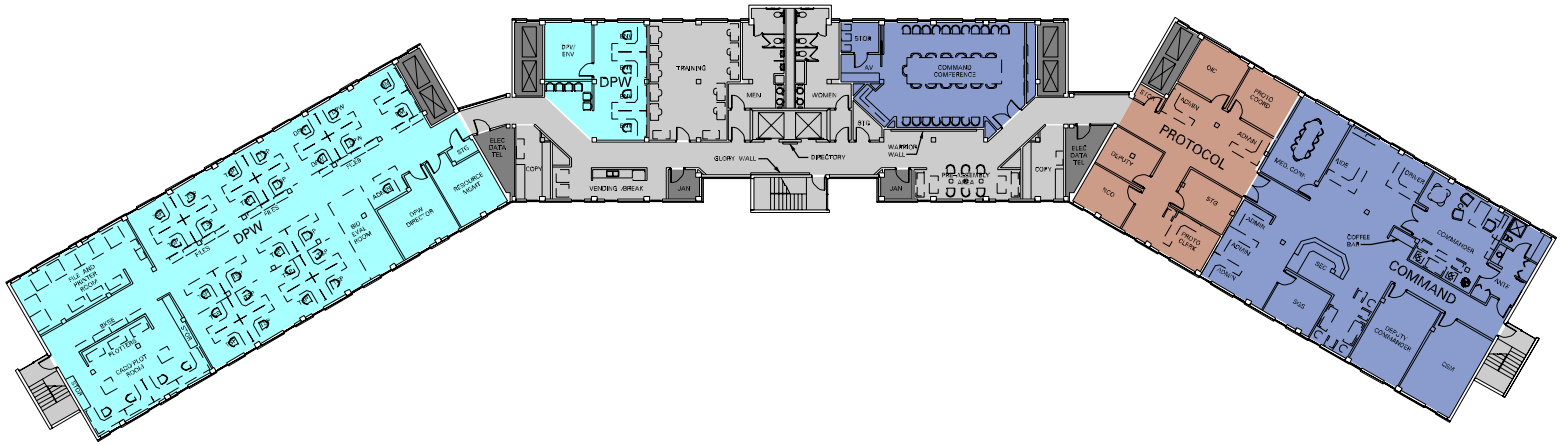

FIFTH FLOOR PLAN

SCALE: 3 /32" = 1'-0"

U.S. ARMY CORP OF ENGINEERS

Remodel of
BUILDING 350

Halff Associates, Inc.
ENGINEERS . ARCHITECTS . SCIENTISTS . PLANNERS . SURVEYORS

Solicitation Number DACA63–02–R–0001
Project Number 053873

SHEET NUMBER – A107

REVISIONS			
Date	Amendment #	Description	
12-1-00	AM	#0001	REISSUED SOLICITATION DRAWINGS

JOINT READINESS TRAINING CENTER
AND FORT POLK HEADQUARTERS
Fort Polk, Louisiana

JUNE INC.

DECEMBER 1, 2000