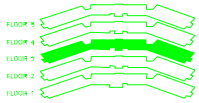

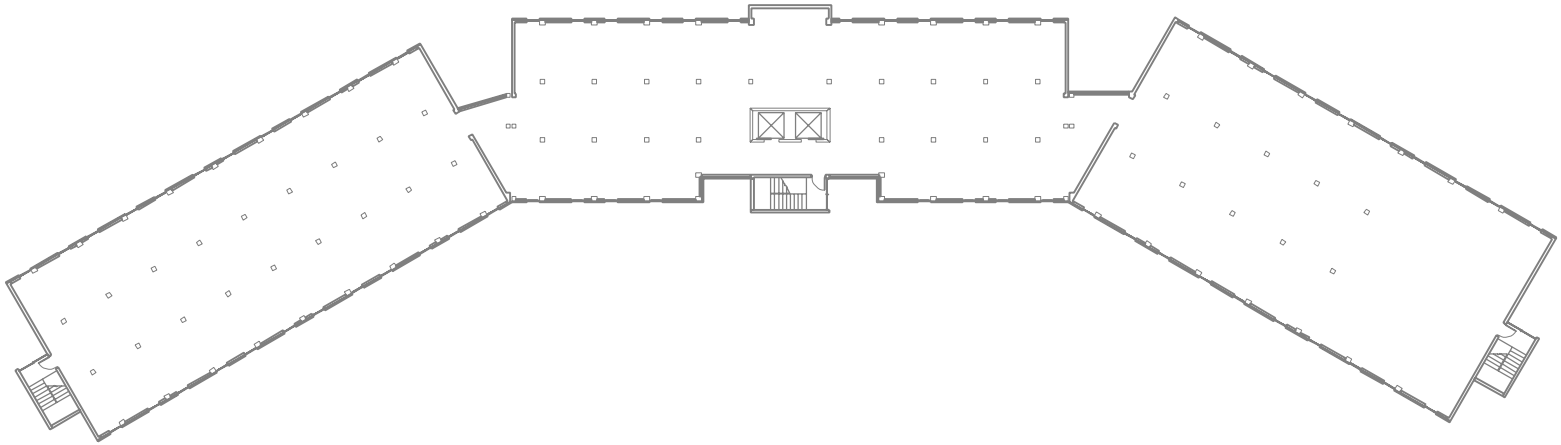

STRUCTURAL THIRD FLOOR PLAN

SCALE: 3 / 32" = 1'-0"

U.S. ARMY CORP OF ENGINEERS

Remodel of
BUILDING 350

Halff Associates, Inc.
ENGINEERS . ARCHITECTS . SCIENTISTS . PLANNERS . SURVEYORS

Solicitation Number DACA63-02-R-0001
Project Number 053873

SHEET NUMBER – S103

REVISIONS		
Date	Amendment #	Description
12-1-00	AM	REISSUED SOLICITATION DRAWINGS

JOINT READINESS TRAINING CENTER
AND FORT POLK HEADQUARTERS
Fort Polk, Louisiana

JUNE INC.

DECEMBER 1, 2000